



SRIBS
上海建科建筑设计院有限公司
SHANGHAI JIANKE
ARCHITECTURAL DESIGN INSTITUTE CO.,LTD.
资质证书编号: A231003422

合作设计单位 CO-OPERATED WITH

单位出图专用章 AUTHORIZED COMPANY SEAL FOR ISSUE

注册建筑师执业章 REGISTERED ARCHITECT'S PRACTICE SEAL

注册工程师执业章 REGISTERED ENGINEER'S PRACTICE SEAL

修订 REVISED

版本 REVISION	纪要 SUMMARY	日期 DATE

审 定 APPROVED BY		
项目负责 PROJECT DIRECTOR		
审 核 REVIEWED BY		
校 对 CHECKED BY		
专业负责 DISCIPLINE RESPONSIBLE		
设 计 DESIGNED BY		
制 图 DRAWN BY		
会 签 CONFIRMED BY	建筑 ARCHITECTURE	结构 STRUCTURE
	电气 ELECTRICITY	暖通 HVAC
	给排水 PLUMBING	

建设单位 CLIENT

上海市公安局普陀分局

项目名称
PROJECT
上海市公安局普陀分局基础管控
中心装修工程

子 项
SUB-PROJECT
01

图 名
DRAWING
TITLE
综合布线、大屏、操作台示意图

工程号
JOB NO.


专 业
DISCIPLINE
弱电施

图 号
DRAWING NO.
2F-WE-21

阶 段
STATUS
初步设计

日 期
DATE
2026.4

审核
审核

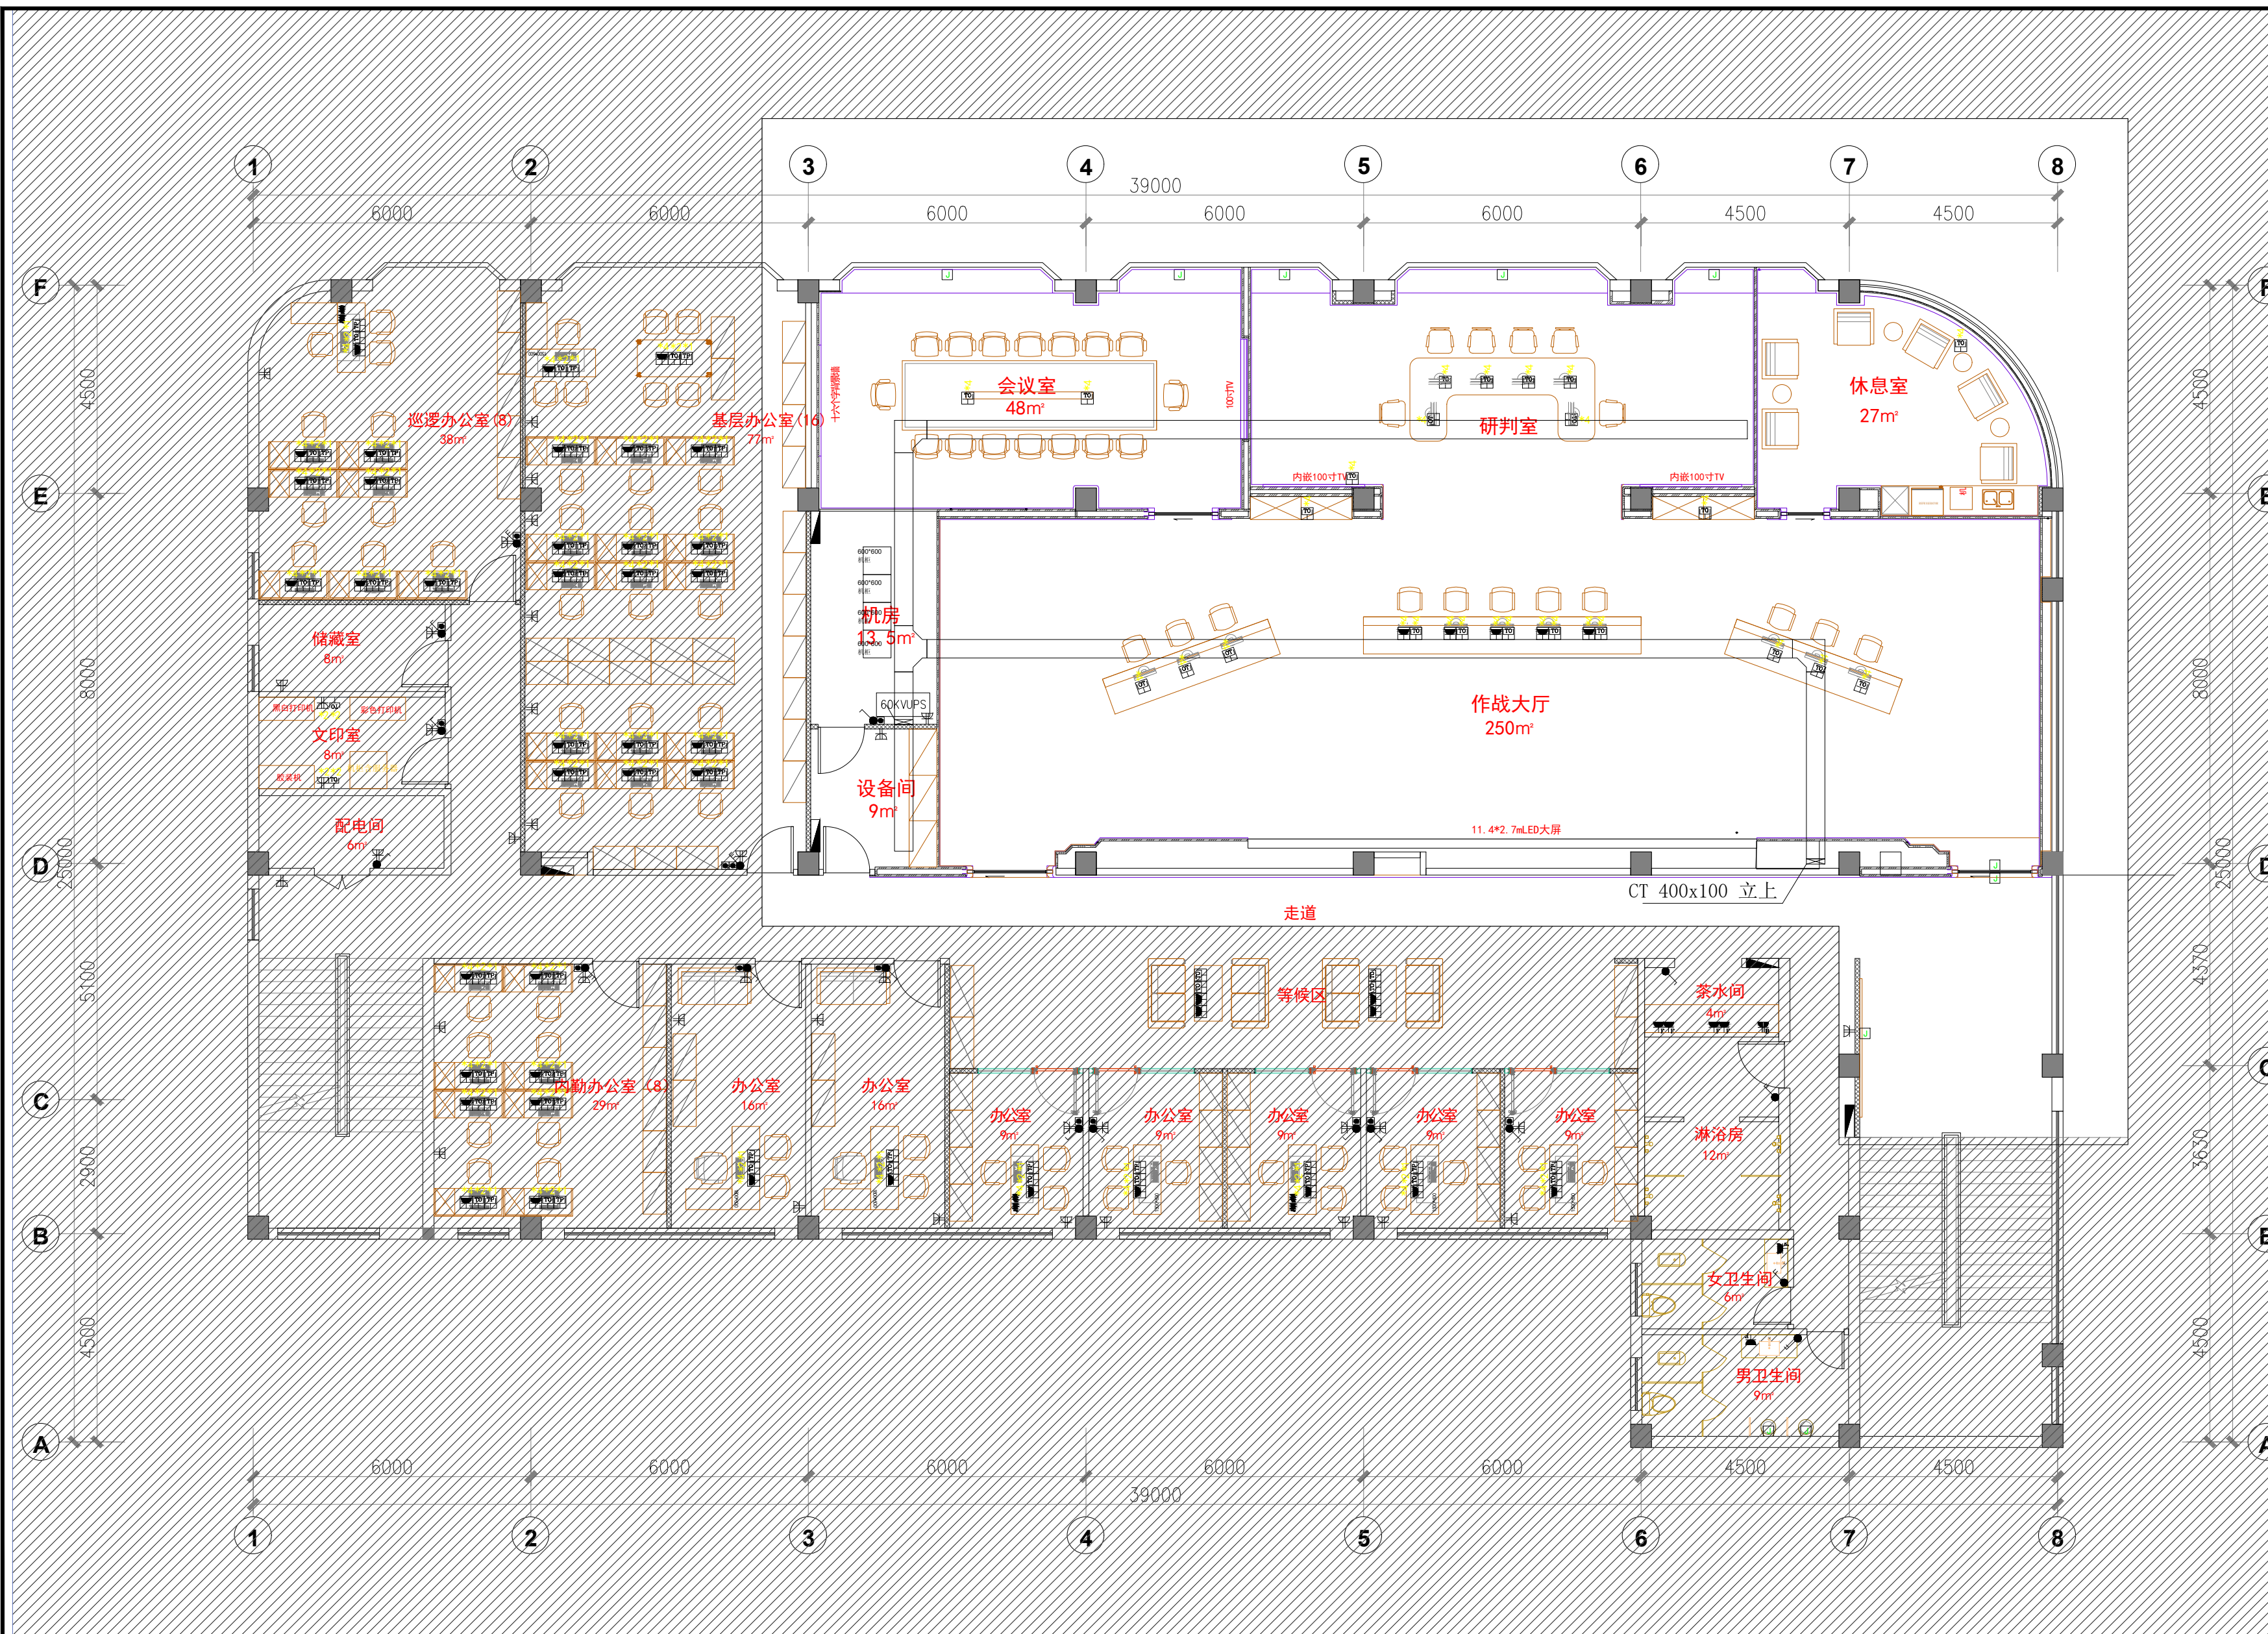

基础管控中心 机电点位图